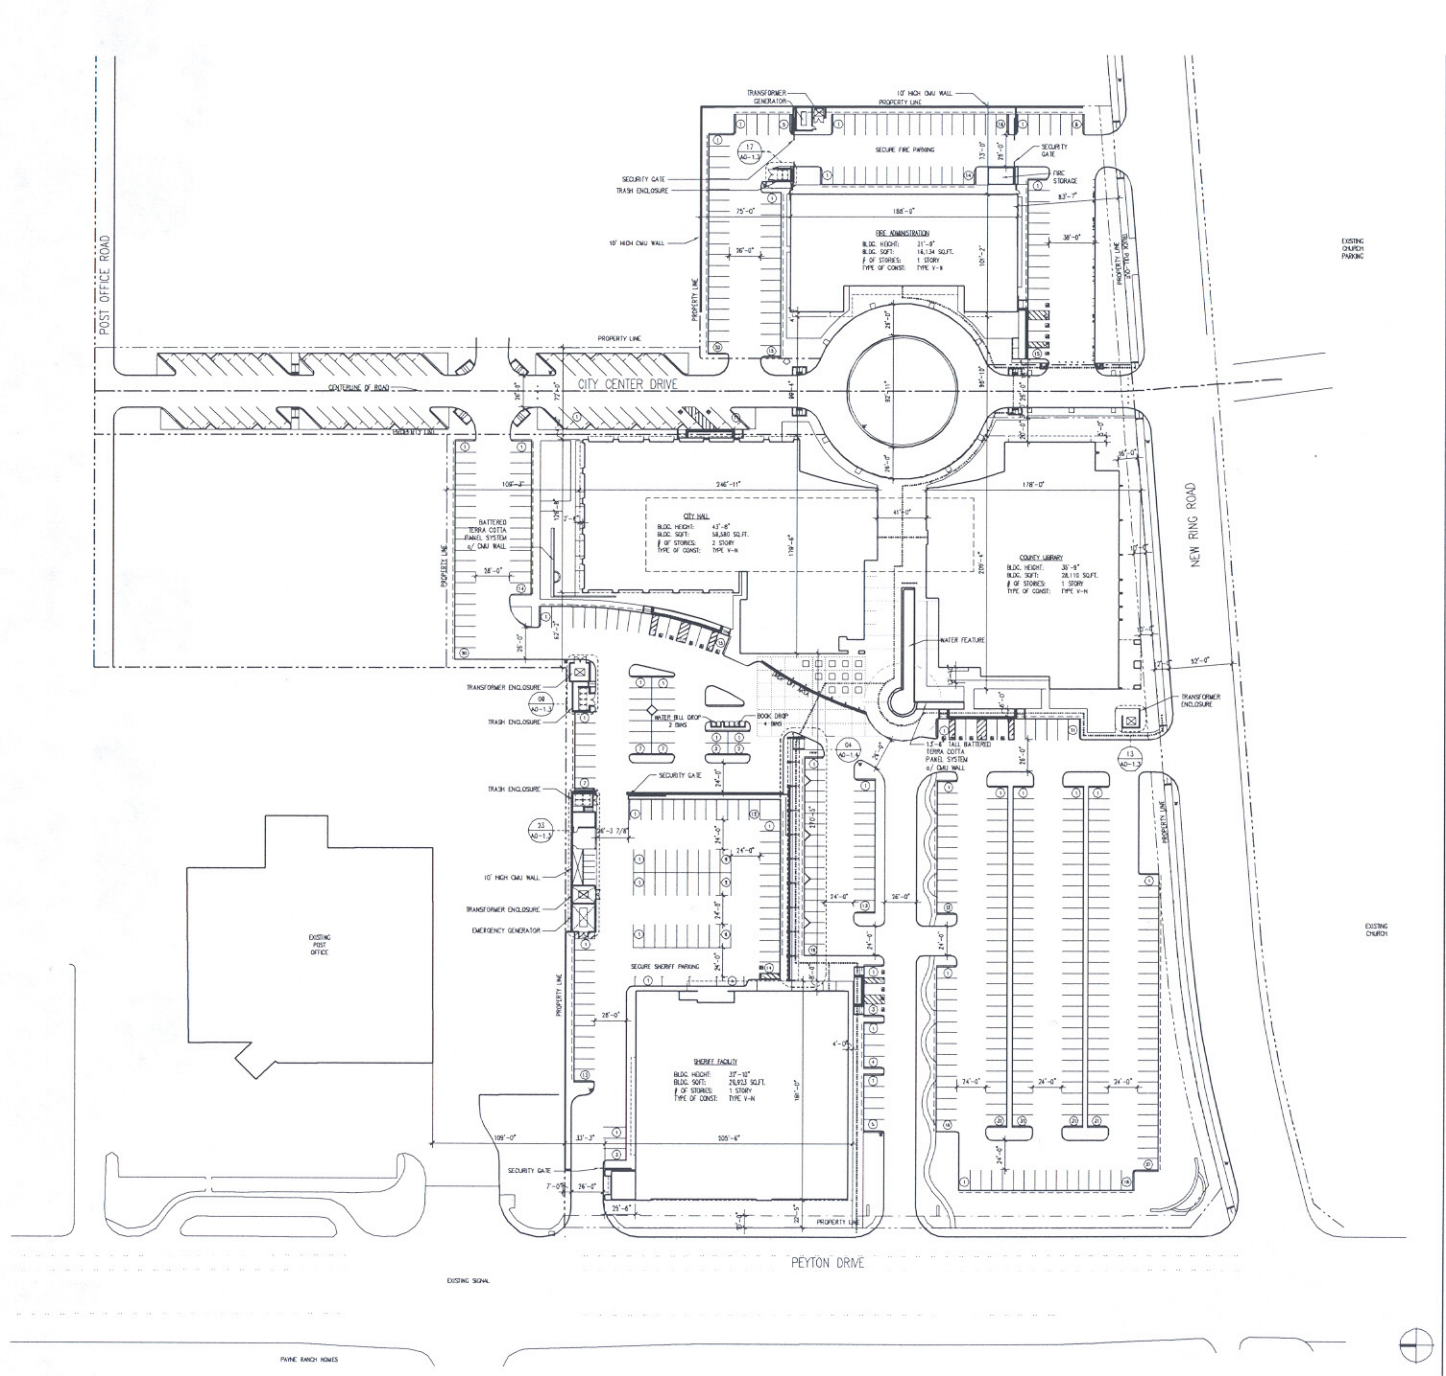

POST OFFICE ROAD
CITY CENTER DRIVE
NEW RING ROAD
PEYTON DRIVE
EXISTING POST OFFICE
EXISTING CHURCH
EXISTING CHURCH PARKING
EXISTING SIGNAL
PAYNE RANCH HOMES
PROPERTY LINE
CENTERLINE OF ROAD
TRANSFORMER GENERATOR
10' HIGH CMU WALL
SECURE FIRE PARKING
SECURITY GATE
TRASH ENCLOSURE
FIRE STORAGE
FIRE ADMINISTRATION
BLDG. HEIGHT: 21'-9"
BLDG. SQFT: 16,134 SQ.FT.
OF STORIES: 1 STORY
TYPE OF CONST: TYPE V-N
CITY HALL
BLDG. HEIGHT: 43'-8"
BLDG. SQFT: 58,580 SQ.FT.
OF STORIES: 2 STORY
TYPE OF CONST: TYPE V-N
COUNTY LIBRARY
BLDG. HEIGHT: 35'-9"
BLDG. SQFT: 28,110 SQ.FT.
OF STORIES: 1 STORY
TYPE OF CONST: TYPE V-N
BATTERED TERRA COTTA PANEL SYSTEM o/ CMU WALL
WATER FEATURE
TRANSFORMER ENCLOSURE
WATER BILL DROP 2 BINS
BOOK DROP 4 BINS
SECURITY GATE
SECURE SHERIFF PARKING
SHERIFF FACILITY
BLDG. HEIGHT: 37'-12"
BLDG. SQFT: 29,923 SQ.FT.
OF STORIES: 1 STORY
TYPE OF CONST: TYPE V-N
EMERGENCY GENERATOR